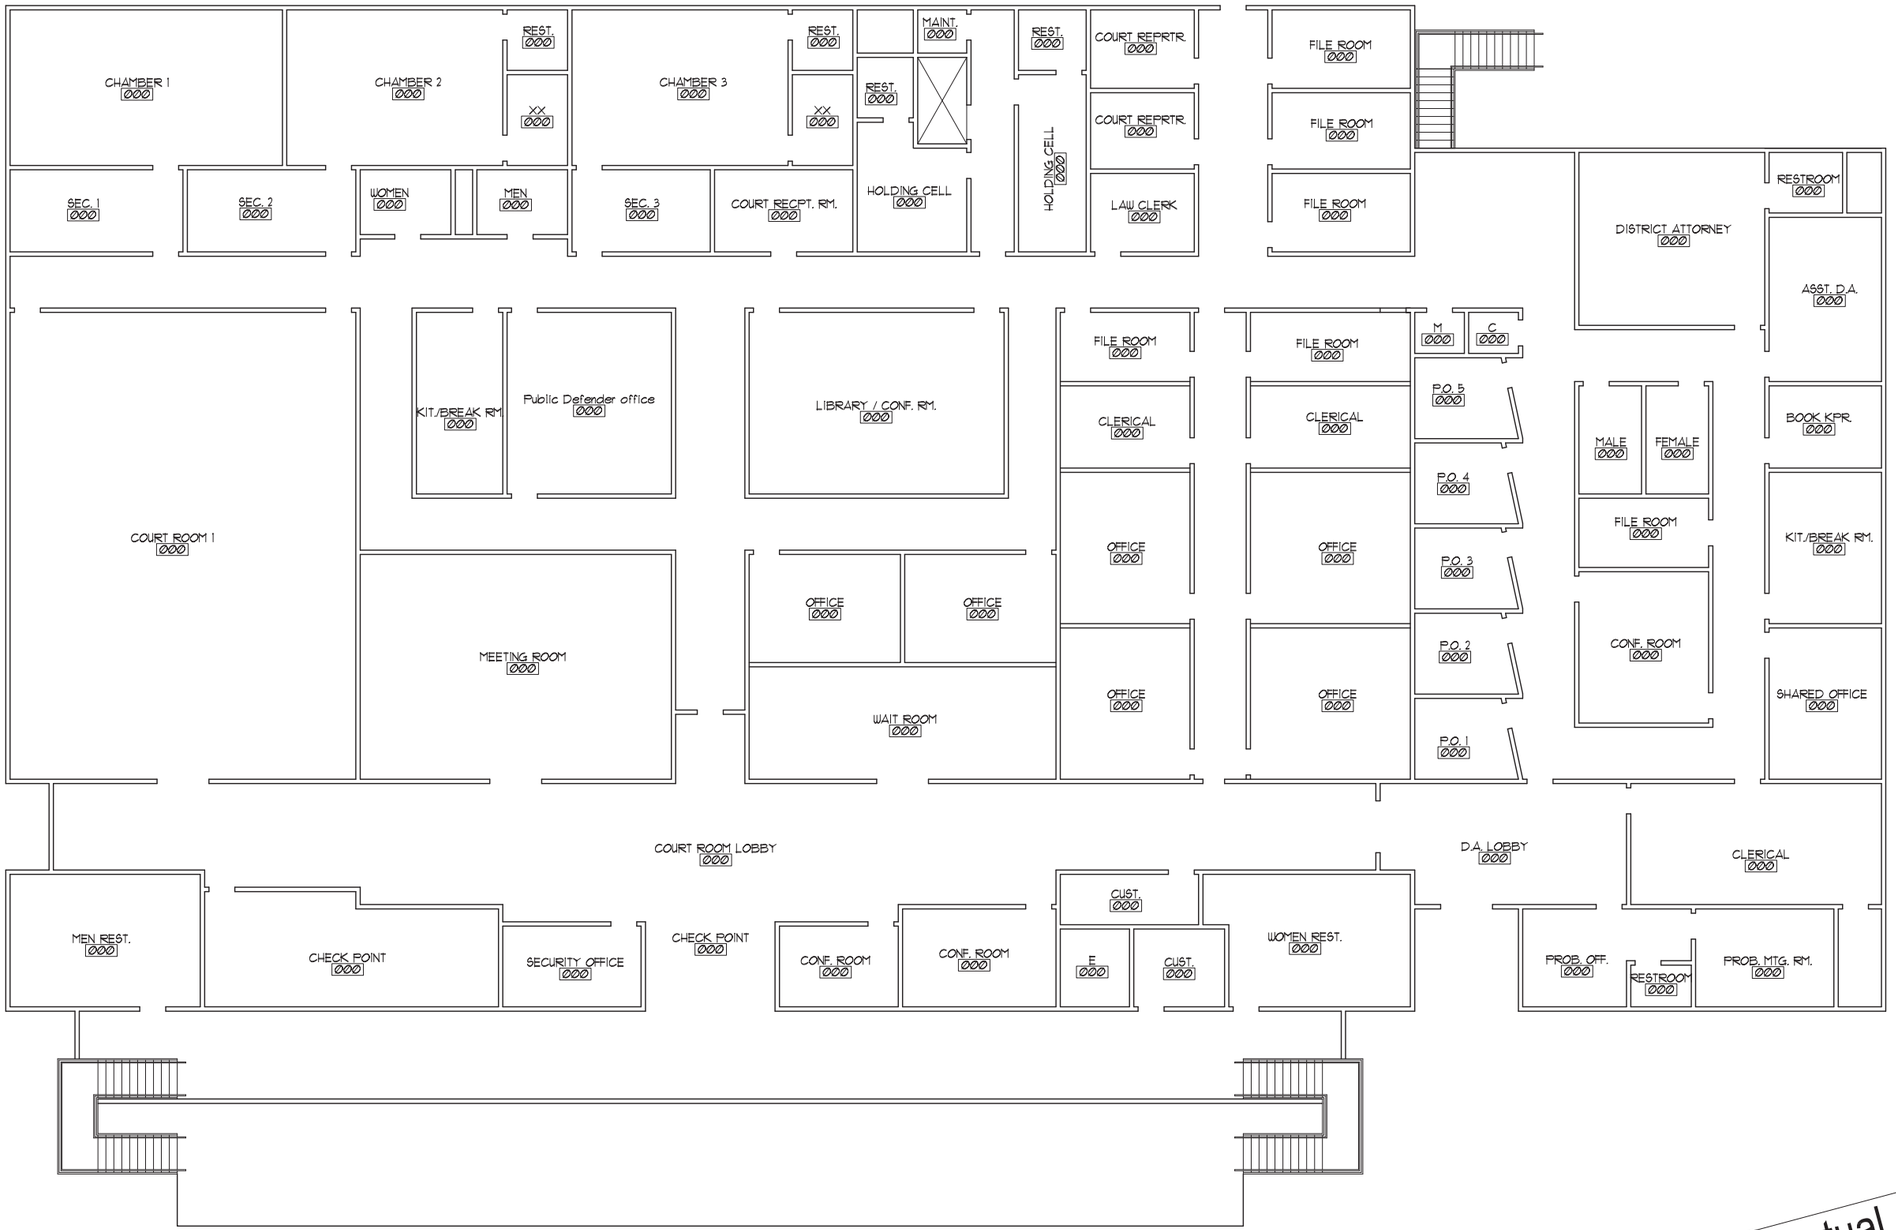

Conceptual
Not for Distribution

A-1 SECOND LEVEL FLOOR PLAN

1/8"=1'-0"

MURRAY ARCHITECT
DESTREHAN, LA 70047
FAX (985) 725-0182
131 Ormond Center Court
(985) 764-1275

ARCHITECT

ENGINEER

PROJECT

St. John Judicial Building

PROJECT NO.

0843

DATE

REVISIONS

DRAWING TITLE

SECOND LEVEL FLOOR PLAN

SHEET NO.

A.1.1

X of X

COPYRIGHT
THESE DOCUMENTS ARE PROTECTED BY UNITED STATES COPYRIGHT LAW. THEY HAVE BEEN PREPARED SPECIFICALLY FOR THE PROJECT SHOWN HEREIN. THEY ARE NOT TO BE USED FOR ANY OTHER PROJECT WITHOUT THE EXPRESS WRITTEN APPROVAL AND PARTICIPATION OF MURRAY ARCHITECTS. REPRODUCTION OF THESE DOCUMENTS WITHOUT WRITTEN APPROVAL IS PROHIBITED BY LAW.